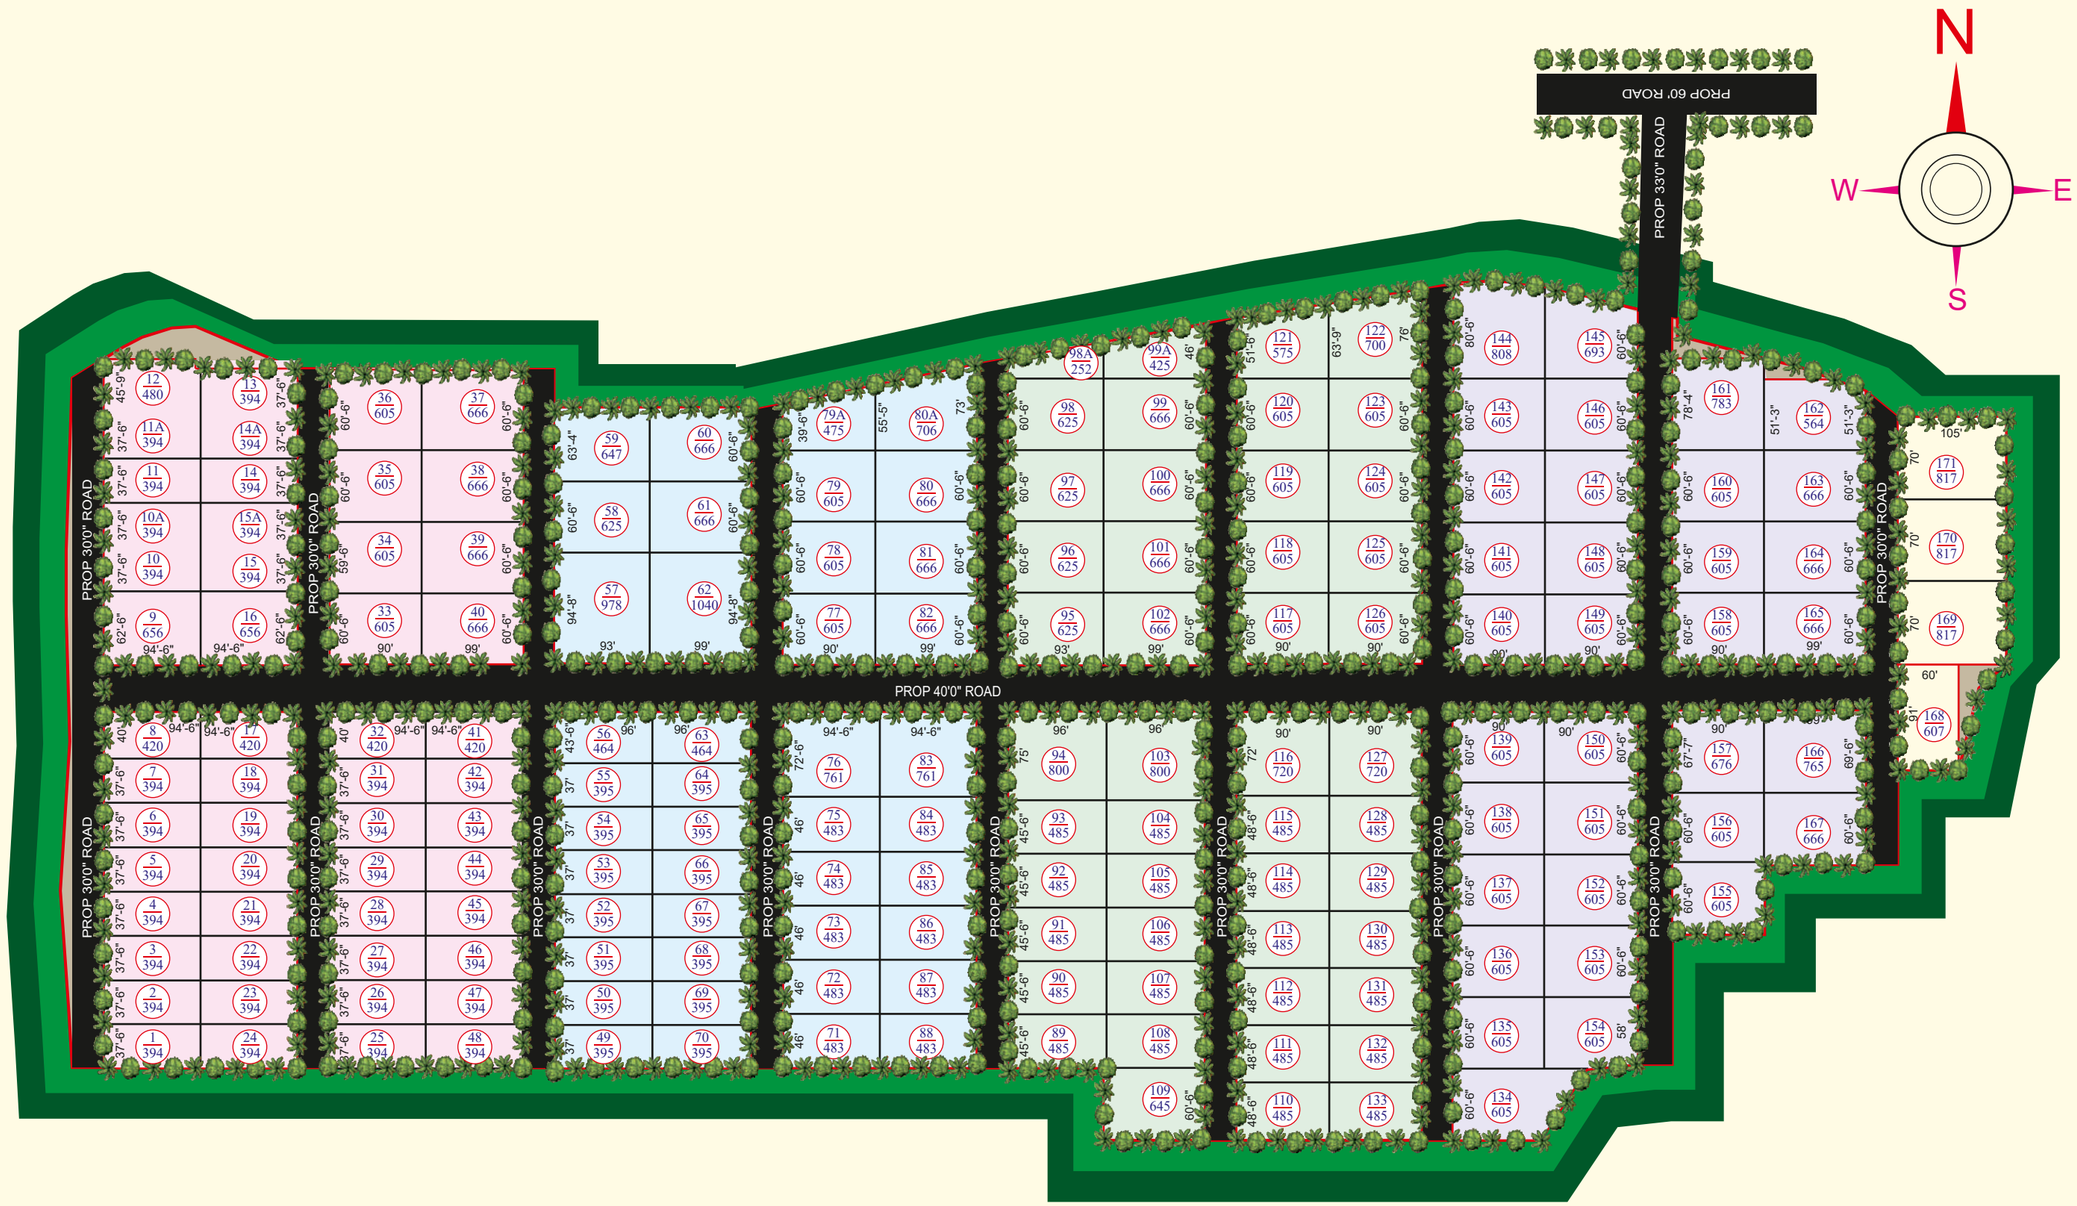
N
W
E
S
PROP 60' ROAD
PROP 33'0" ROAD
PROP 40'0" ROAD
PROP 30'0" ROAD